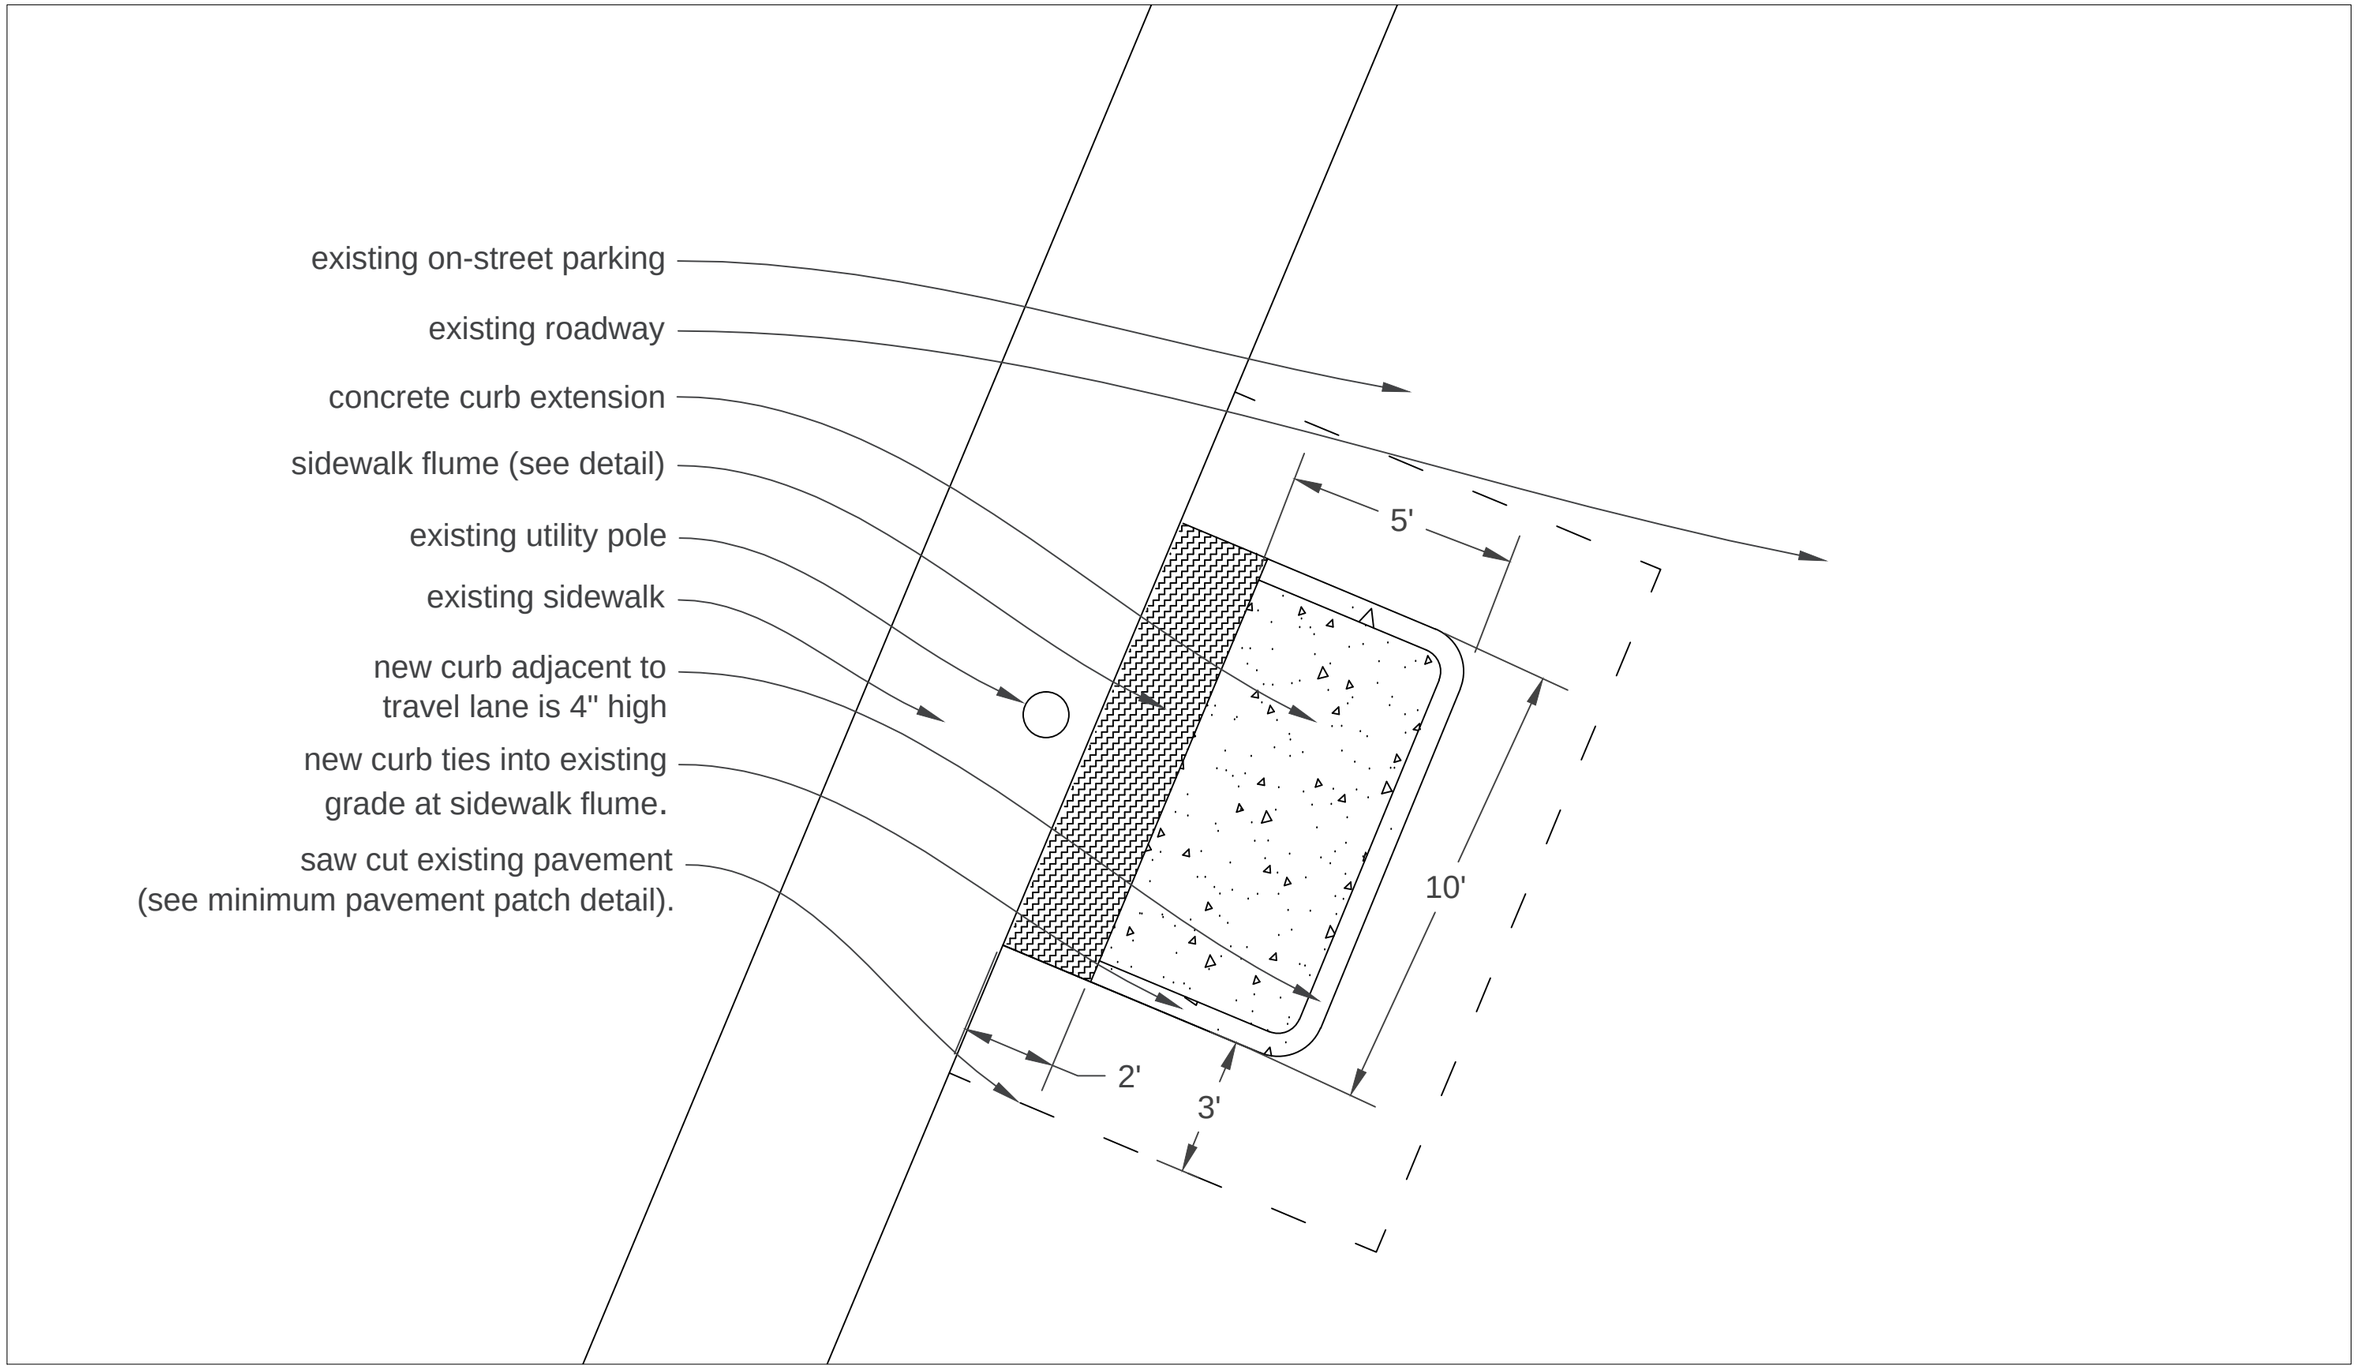

10th and Page Curb Extensions
Typical curb extension plan view
City of Charlottesville
December 2015

N
not to scale