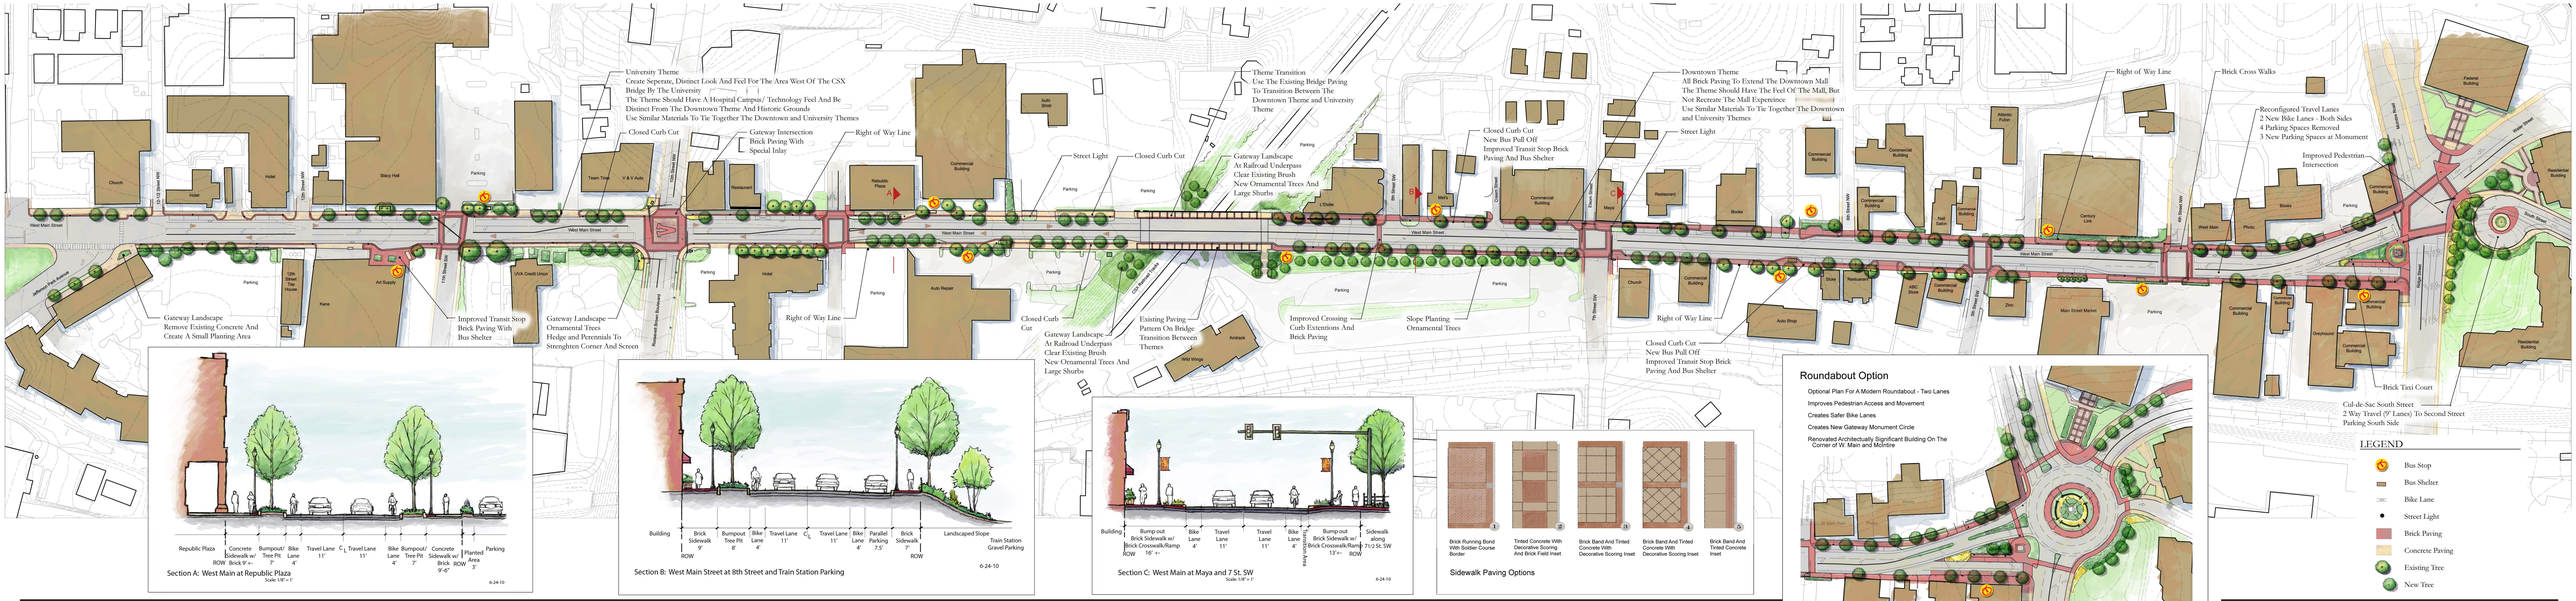

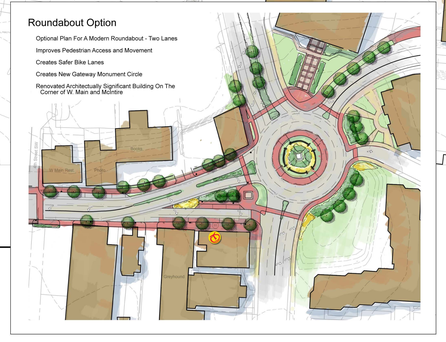

LPDA
LAND PLANNING & DESIGN
ASSOCIATES
Landscape Architecture • Land Planning

West Main Street Streetscape Illustrative Plan

Charlottesville, Virginia

DRAFT

North

0' 25' 50' 100' 200'

1" = 50'

June 24, 2010